


20:


12

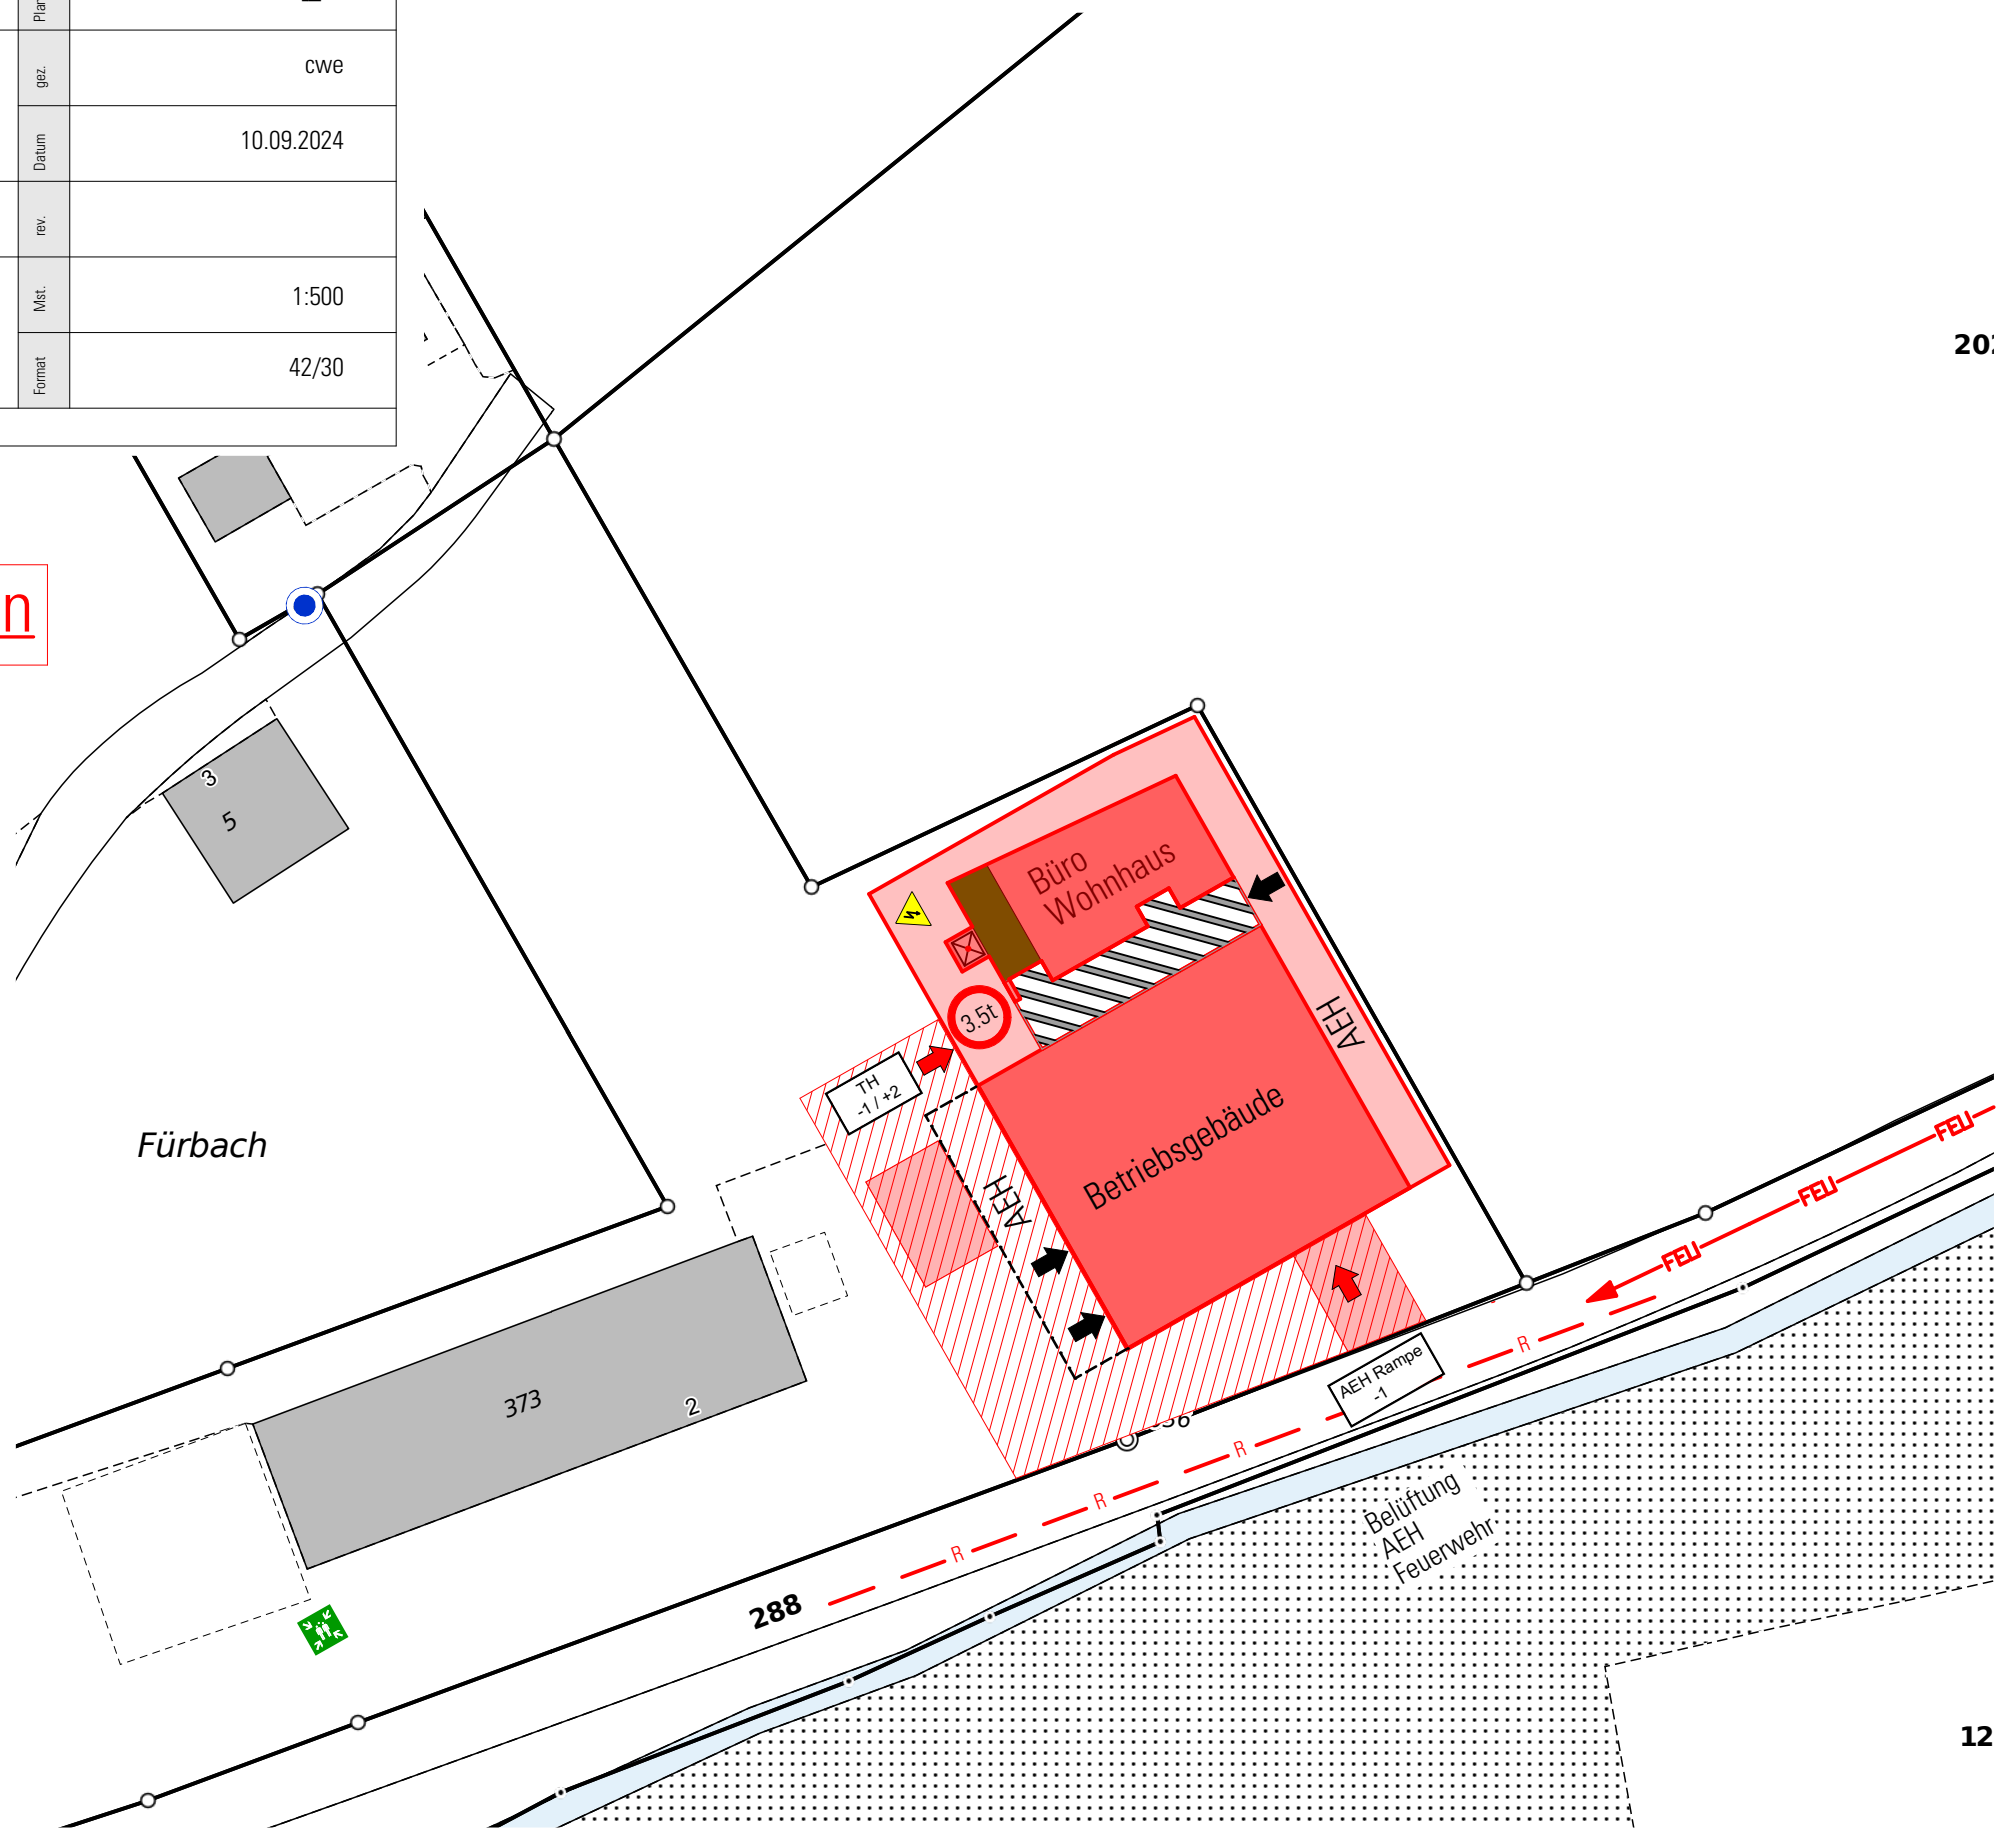


Bauvorhaben	Neubau Betriebsgebäude Parzelle Nr. 812, Fürbach 2 6133 Hergiswil	 Claudio Wermelinger dipl. Hochbautechniker HF Hinterdörfliweg 4 6144 Zell Mobile : 079 412 50 72 Mail : info@arch-visu.ch Web : www.arch-visu.ch			
Bauherr	Glanzmann Tiefbau GmbH Fürbach 4 6133 Hergiswil				
Planverfasser	Claudio Wermelinger dipl. Hochbautechniker HF Hinterdörfliweg 4 6144 Zell		Plan Nr.	21005_09	
			gez.	cwe	
		Datum	10.09.2024		
Status	Projekt	Meereshöhe:	±0.00 = 670.07 M.ü.M	rev.	
Plantitel	Anfahrtsplan Feuerwehr	Mst.	1:5000		
		Format	42/30		
V:\0_Geschäft\24002_vvw_Betriebserweiterung Glanzmann AG, Hergiswil\1_Planverzeichnis\3_Projekt\24002_vvw_Glanzmann_Hergiswil_100_126.pln					

Brandschutzkonzept / Brandschutzplan

-  Hauptzugang Feuerwehr
-  Feuerwehrzufahrt Ortsfeuerwehr

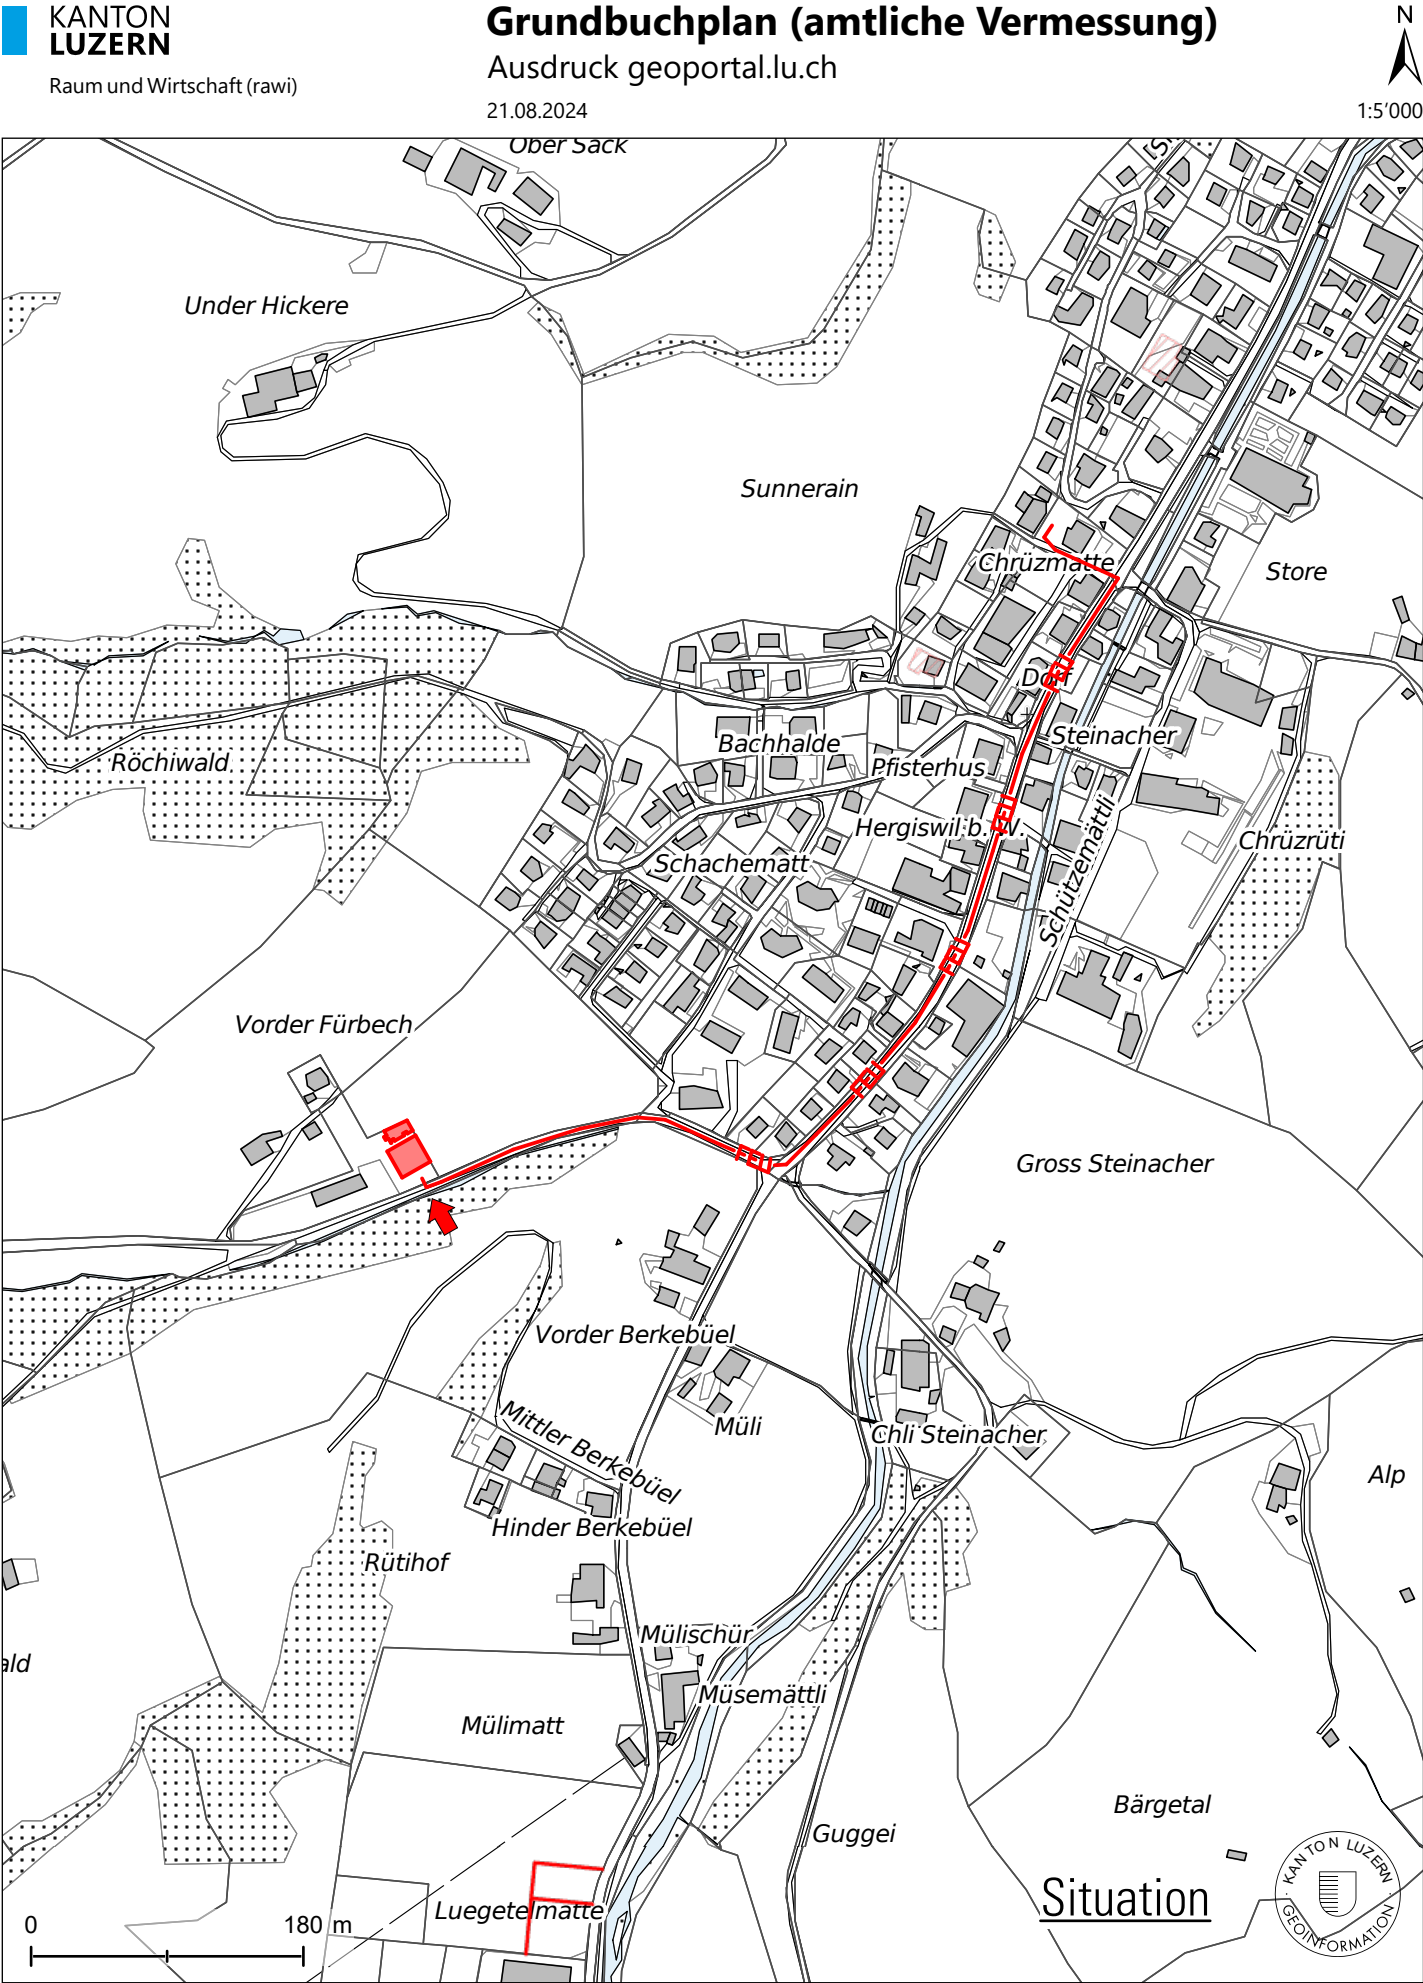

Brandschutzkonzept / Brandschutzplan

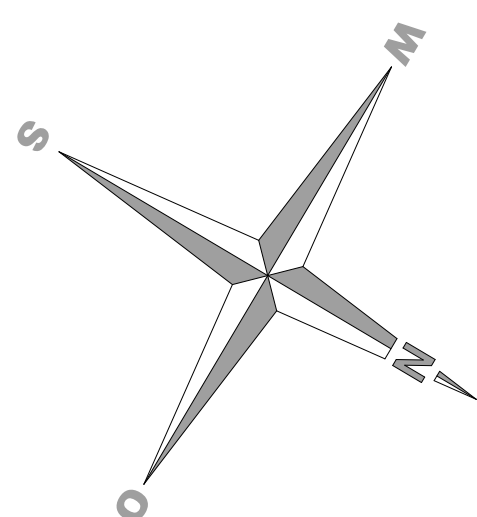


The floor plan shows a building with the following rooms and features:


- Einstellhalle**: A large central hall with a blue floor, labeled with BF: 646.37 m² and FF: 6.00 m². It contains a car in parking space 7 and a fire extinguisher in space 3.
- Technikraum**: A room with a blue floor, labeled with BF: 27.86 m² and FF: 0.80 m². It contains a fire extinguisher and a door labeled A 30.
- Baummaschinen/Kleingeräte**: A room with a blue floor, labeled with BF: 128.38 m² and FF: 3.00 m². It contains a fire extinguisher and a door labeled A 30.
- Staircase**: A green staircase located between the Technikraum and the Baummaschinen/Kleingeräte room, labeled TH -1/2.
- Entrances**: Two entrances on the left side, labeled 200x150, with yellow double arrows indicating the direction of entry.
- Exit**: A red exit door labeled EG with a red arrow pointing out.
- Fire Extinguisher**: A fire extinguisher labeled Feuerwehr RWA Mobil 2 is located in the Baummaschinen/Kleingeräte room.
- Dimensions**: Green lines indicate distances of 30m and 34m from the entrances to the staircase area.
- Legend**: A legend in the top right corner defines symbols for xxx Pers., Freilauffürschlösser, Lift, Elektricität, and a yellow arrow.

Untergeschoss


Brandschutzkonzept / Brandschutzplan

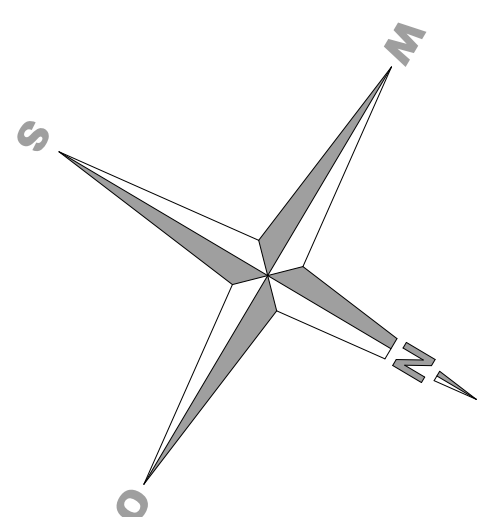

Kreuzstiegenstrasse

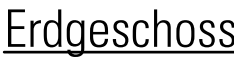

Brandschutzkonzept / Brandschutzplan

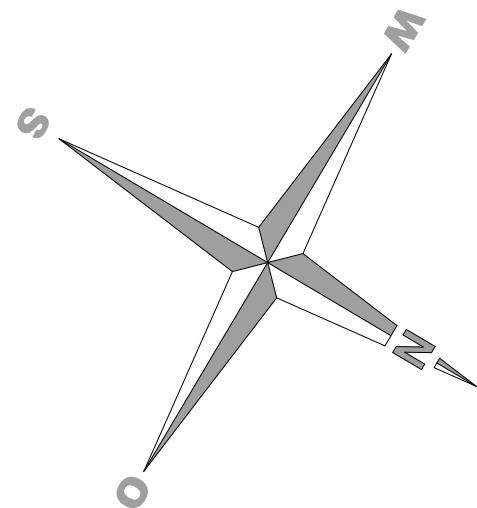

Brandschutzkonzept / Brandschutzplan



Brandschutzkonzept / Brandschutzplan

[illegible]

Grundriss des Feuerwehrhauses mit den Positionen der RWA-Mobils 1 und 2. Die RWA-Mobil 1 ist an der Kreuzung mit der Kreuzliegendstrasse positioniert. Die RWA-Mobil 2 ist in der Einstell-Halle positioniert. Das Gelände ist als gew. Terrain gekennzeichnet.

The floor plan shows a building layout with the following rooms and features:

- Maschinenhalle** (Machine Hall): A large rectangular room on the left side.
- Einstell-Halle** (Parking Hall): A large rectangular room at the bottom left.
- Wohnen/ Essen** (Living/Dining): A room in the upper right section.
- Präsentations-raum** (Presentation Room): A room below the Living/Dining area.
- Flucht-treppe** (Escape Staircase): Two staircases are shown, one near the Living/Dining room and another near the Presentation Room.
- gew. Terrain** (Sloped Terrain): A label indicating a sloped area near the Presentation Room.
- Legend:**
 - Aufzug** (Elevator): Represented by a square with a vertical line.
 - Brandschutzabstand** (Fire Protection Distance): Represented by a dashed line.
 - Bezeichnung und Lage Treppenhaus** (Designation and Location of Staircase): Represented by a red circle with a staircase symbol.
 - Sicherheitsdeur für Tragflur** (Safety Door for Landing): Represented by a red circle with a door symbol.
 - Aussenraum überdacht** (Covered Outdoor Area): Represented by a grey rectangle.
 - Druckentlastungsöffnung** (Pressure Relief Opening): Represented by a yellow arrow.
 - Elektrizität** (Electricity): Represented by a lightning bolt symbol.
- Other Labels:**
 - Dach Blechpaneele** (Roof Sheet Panels): Located at the top left.
 - TM -1/2**: A label near the top right corner.
 - Grenze** (Boundary): A dashed line indicating the property boundary.

Schnitt 4- 4