

Mitwirkung


Hochwasserschutz Guetwüschgraben - Schutzmassnahmen

Projektverfasser



**Theiler
Ingenieure AG**
dipl. Bauingenieure
ETH SIA suisse.ing

Wasserbauplangenehmigung:

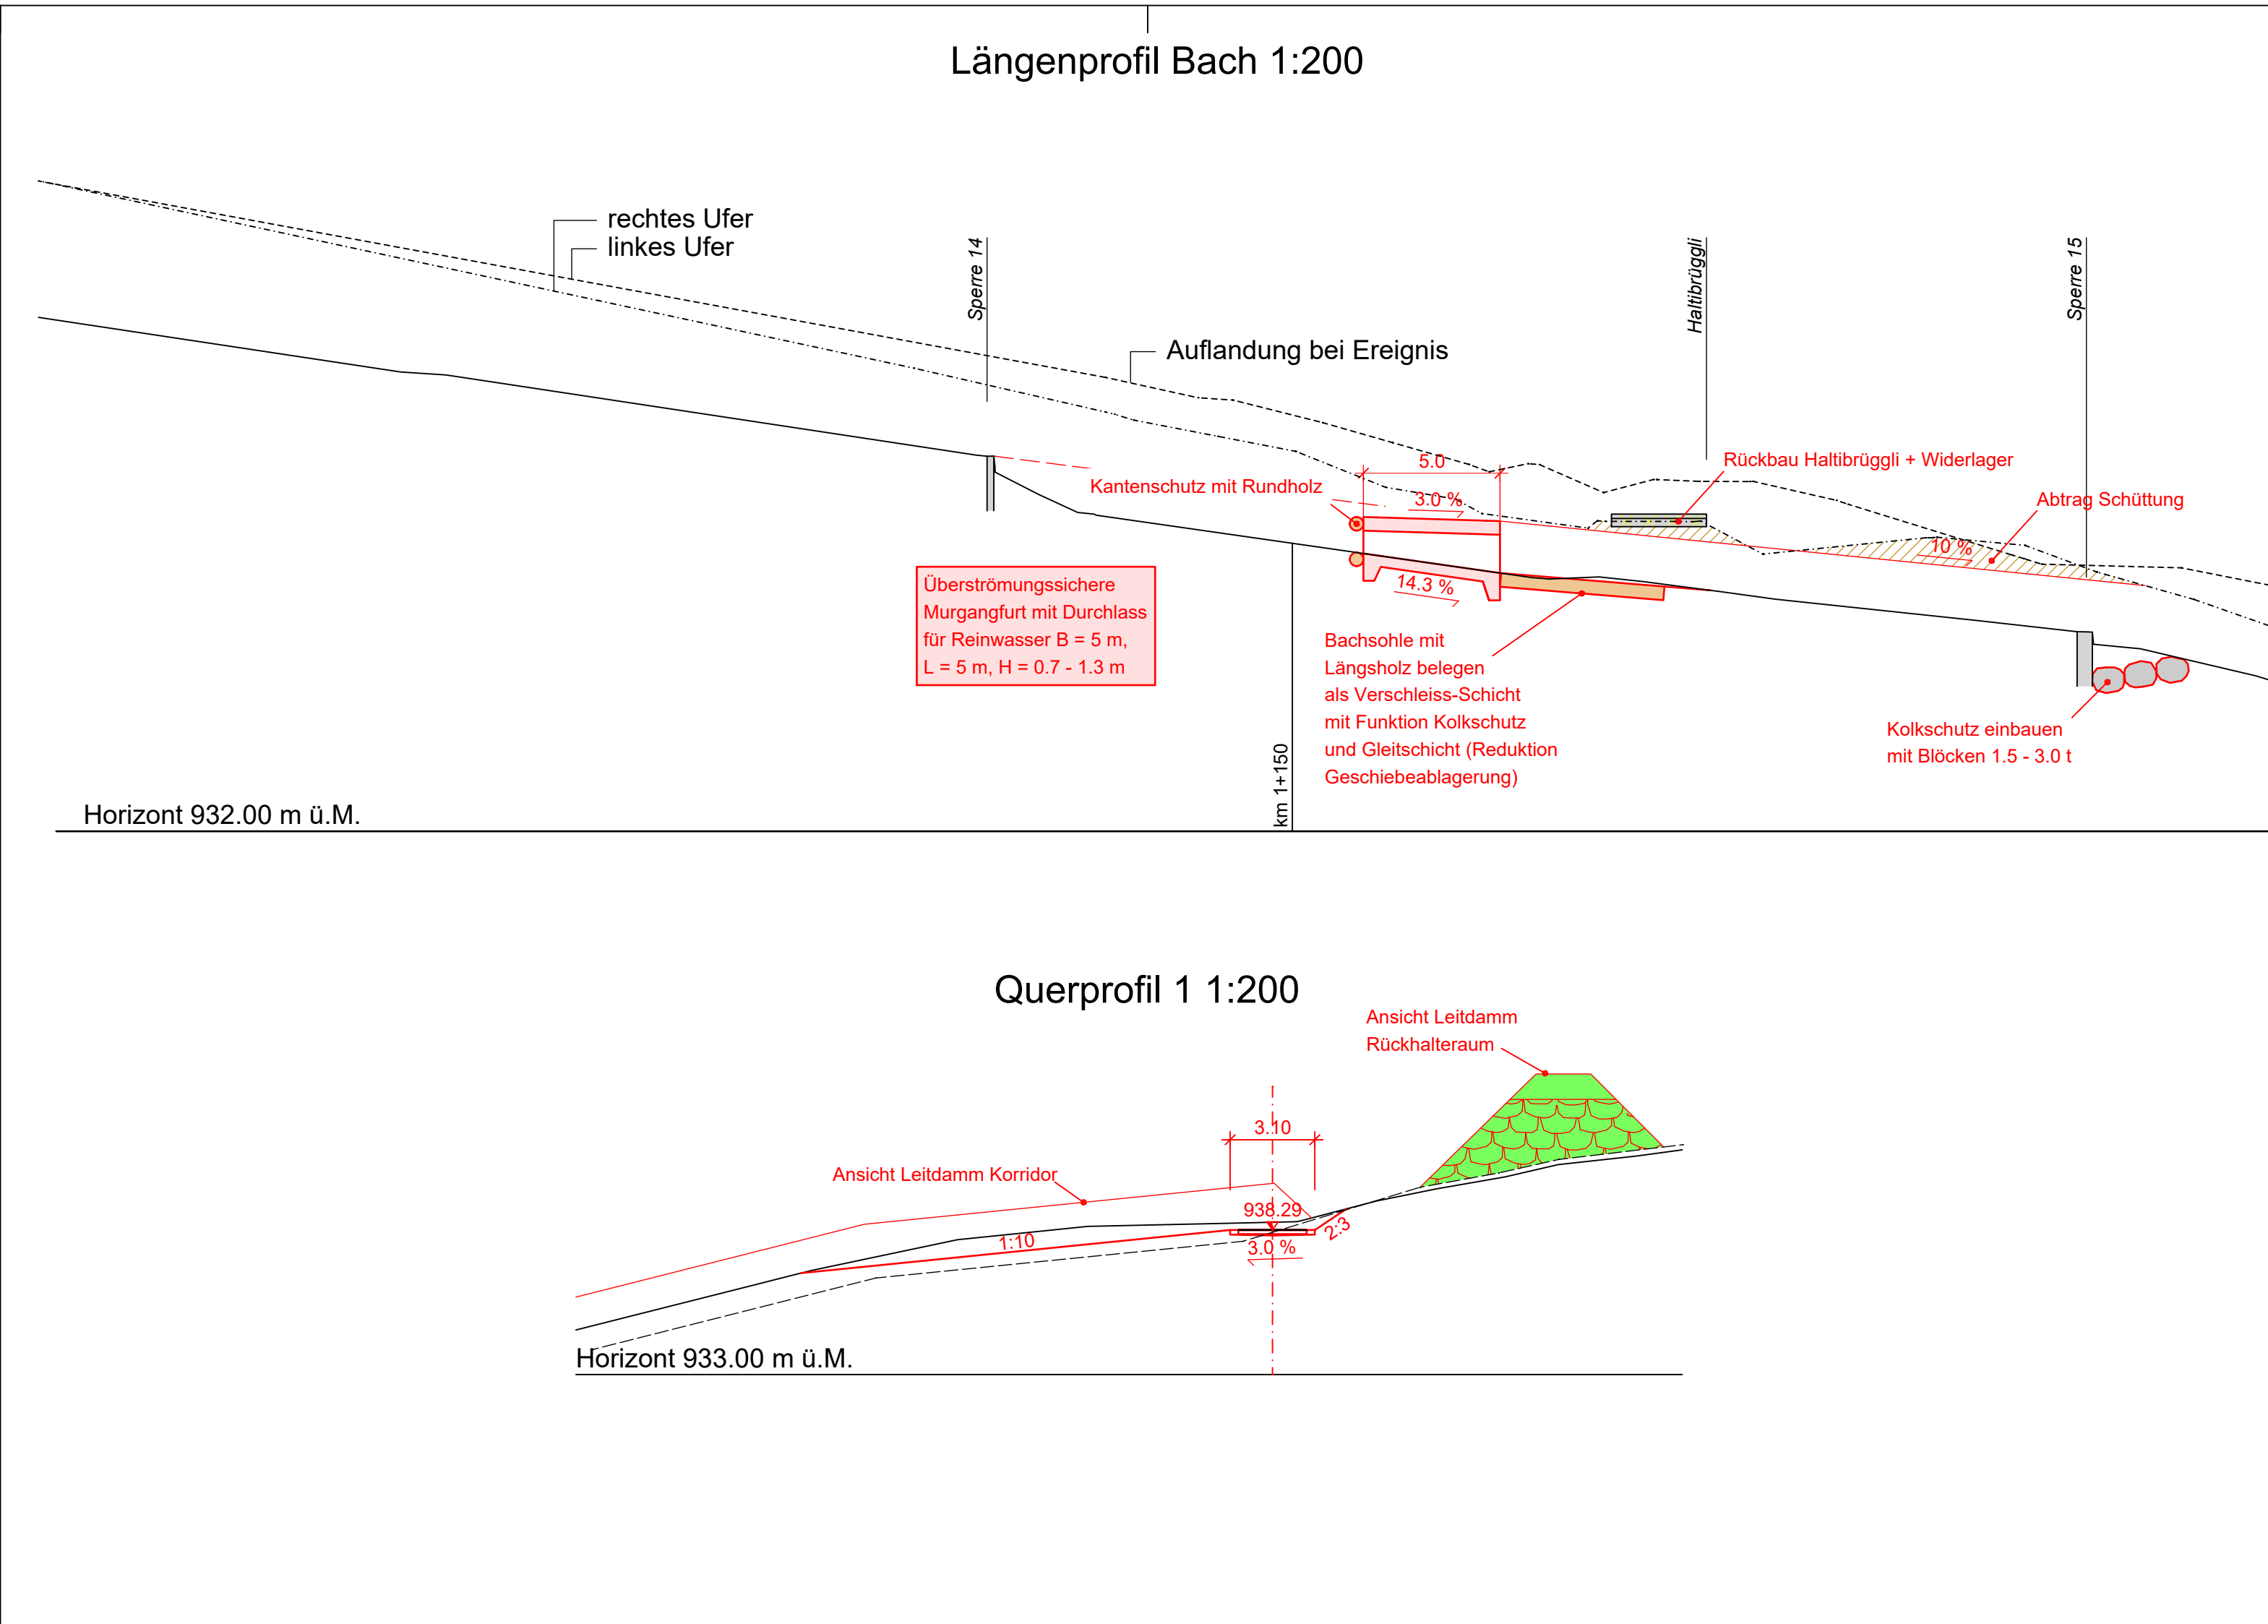

Station	Terrain	Projekt
+ 33.77	949.48	949.48
+ 38.42		
+ 39.60	948.74	948.74
+ 43.77	948.23	948.23
	947.91	947.91
+ 51.22	947.57	947.57
+ 53.77	947.28	947.28
+ 63.77	946.45	946.45
+ 64.58	946.316	946.316
+ 73.77	945.53	945.214
+ 74.89	945.079	945.079
+ 77.06	945.60	944.819
+ 83.77	943.02	944.014
	942.13	
	943.45	
+ 93.77	944.91	943.054
+ 96.00	944.92	942.900
	943.94	
+ 100.61	943.39	942.574
	943.17	
103.77	942.72	942.340
104.69	942.53	942.271
105.70	942.357	942.197
	942.29	
	941.97	
+ 113.77	941.60	941.419
	941.44	
+ 123.77	941.06	939.635
	939.92	
	939.63	939.463
	939.69	939.434
	939.67	939.404
	939.43	939.271
	939.30	
+ 142.81	938.84	938.548
+ 142.82	938.94	938.583
+ 143.77	938.60	938.528
	938.62	
+ 146.73	938.44	939.126
+ 148.00	938.26	939.204
	938.32	
	937.96	
+ 153.77	937.70	938.659
+ 162.11	936.77	937.407
+ 163.77	936.60	937.159
+ 166.34	936.33	936.773
+ 167.65	936.20	936.545
+ 167.88	936.20	936.542
+ 169.89	935.99	936.241
	935.03	
+ 172.58	935.79	935.79
+ 173.77	935.67	935.67
+ 175.84	935.37	935.37
+ 179.24	934.96	934.96
+ 183.51	934.47	934.47